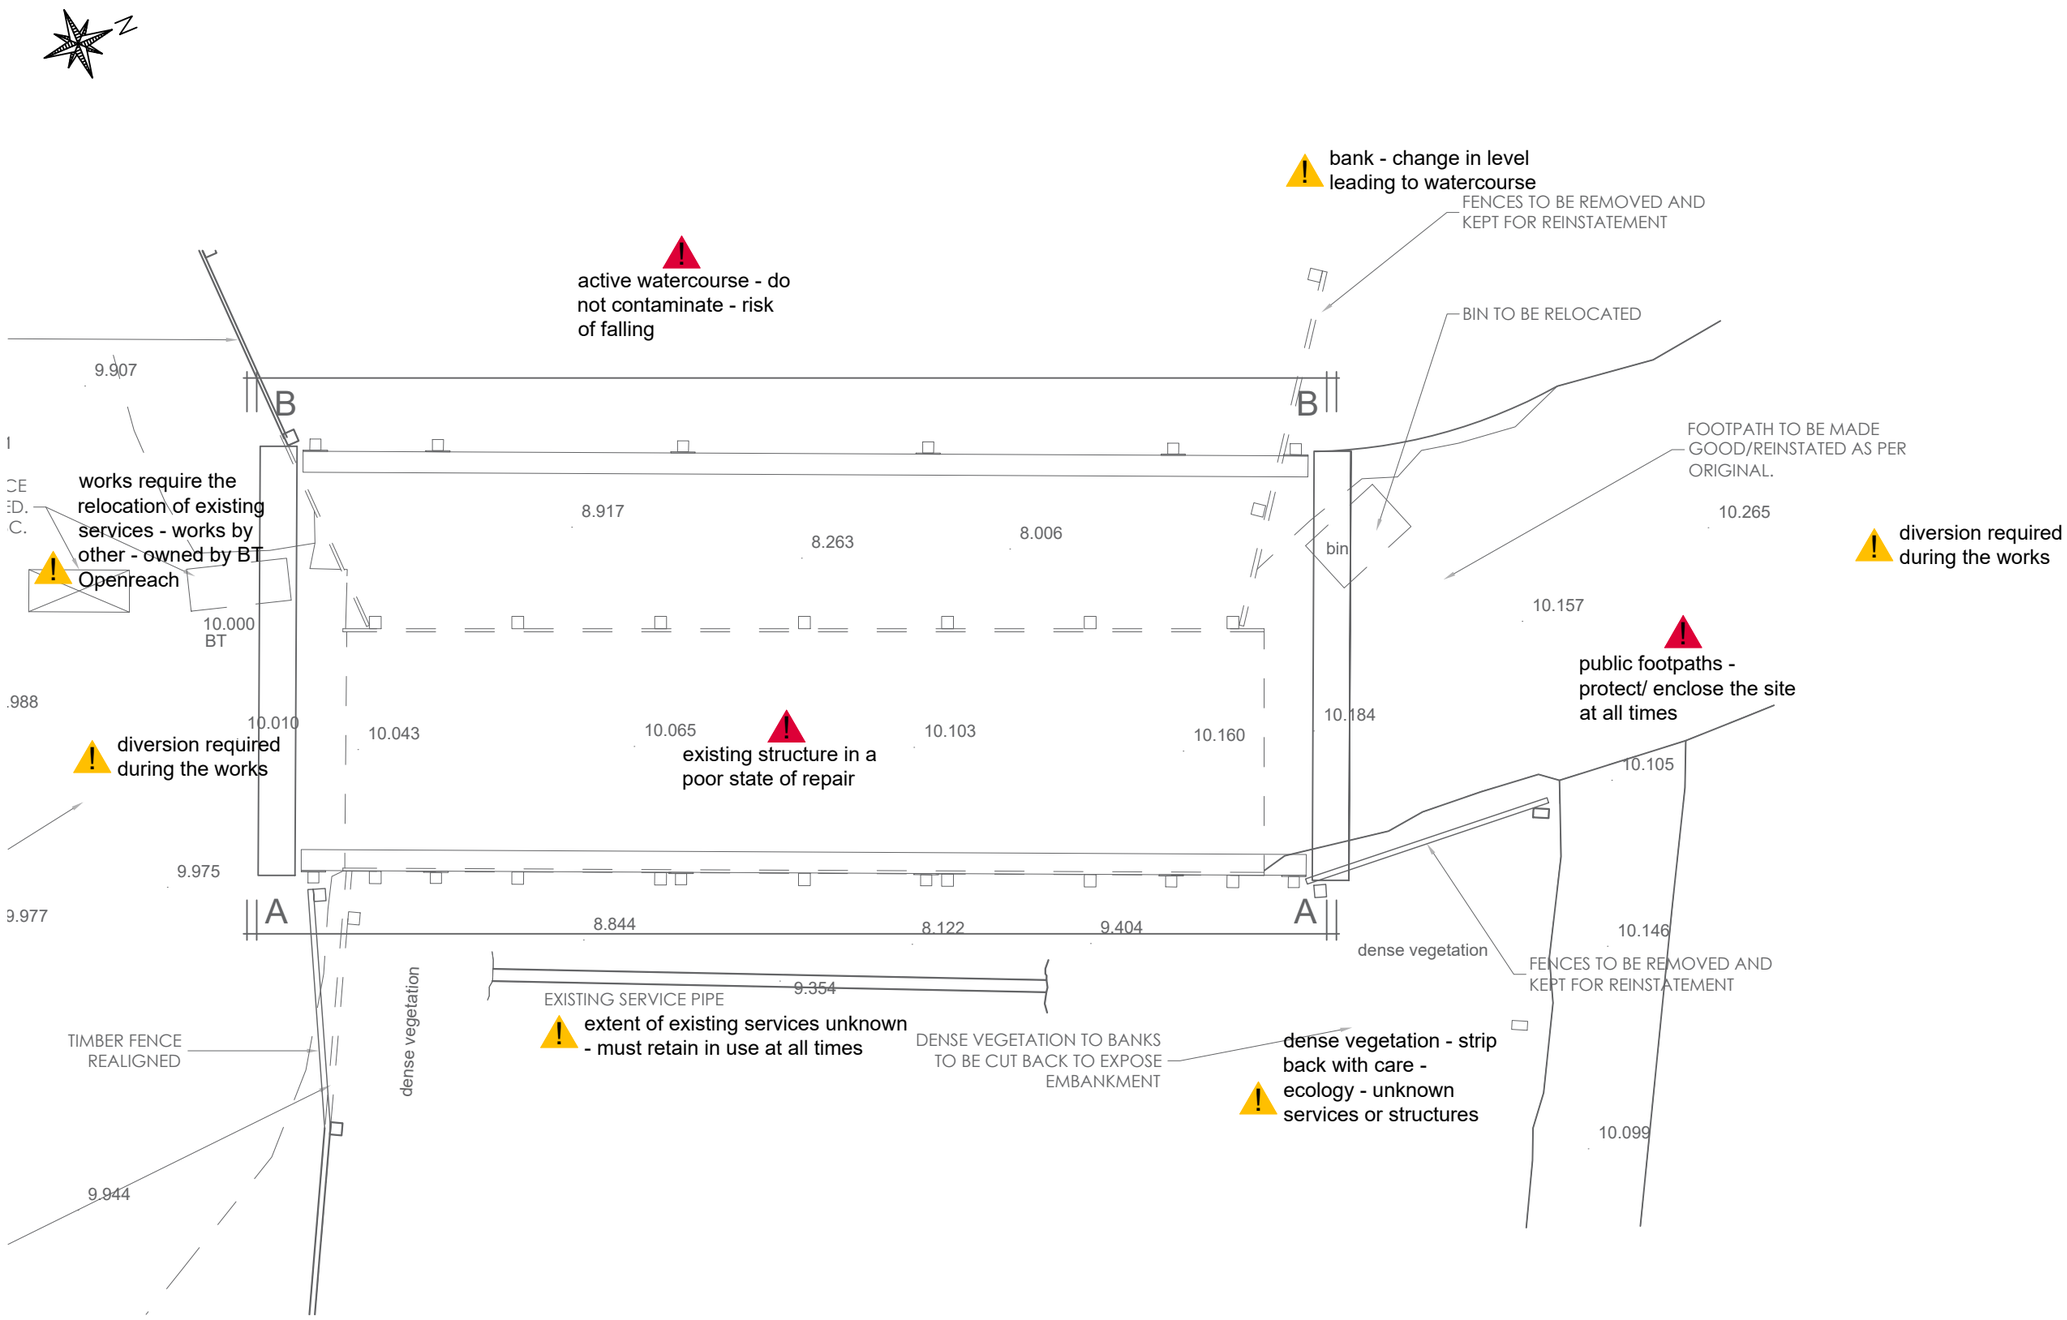

Designer Risk Assessment
Scale 1:50

0 1 2 5
SCALE BAR 1:50

For Construction: Do not scale from this drawing. Figured dimensions only to be taken. Check all dimensions prior to setting out. Report all discrepancies to the Architect.

Revisions

CARTER DAVEY
Architects LLP
T. 07525643101
E. chelsey.cda@gmail.com
davey.cda@gmail.com

Client.
Cranleigh Parish Council

Project.
Bridge south of Village Way
Cranleigh
Surrey

Drawing Title.
Designer Risk Assessment

Scale.
1:50 @ A3

Date.
Mar 26

Drawing No.
25030/300

Revision.
--

< Original size 60mm - A3 at full size >